UNIFORM | CONTINUOUS Somewhere.

Do not scale from this dwg
Please check all measurements on site

Location Plan
1:1250

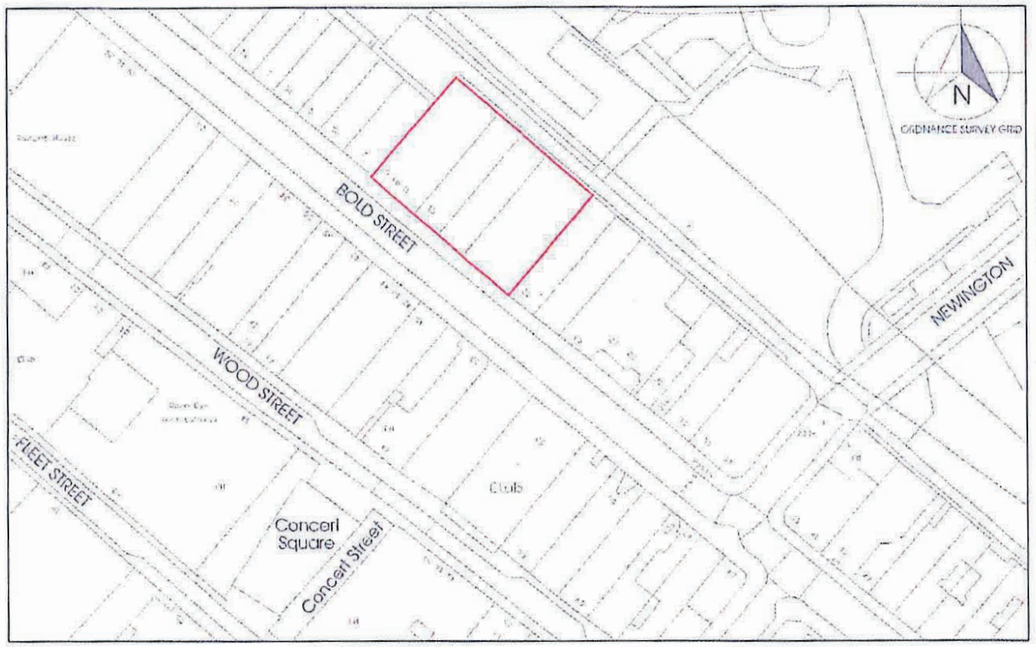

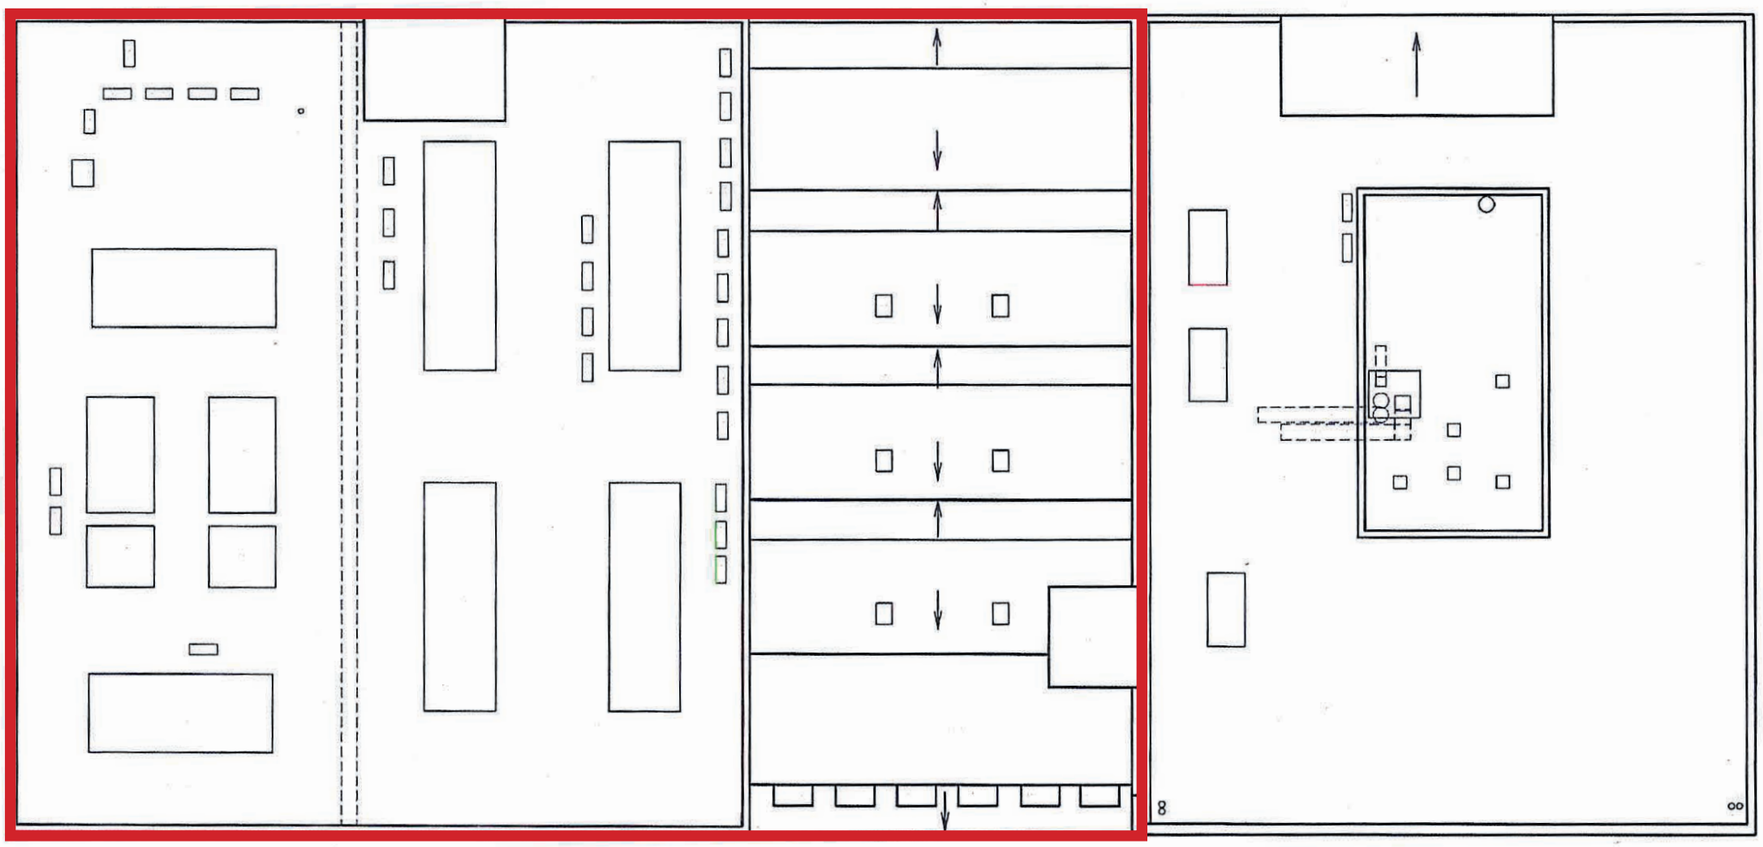

Roof Plan
1:200

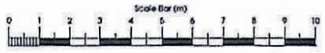

NOTES

1) ALL DIMENSIONS TO BE CHECKED ON SITE AND NOT SCALED FROM THIS DRAWING.
2) MALCOLM HOLLIS SHALL BE NOTIFIED IN WRITING OF ANY DISCREPANCIES.
3) ALL DIMENSIONS ARE IN METRES ONLY.

KEY

Lease Demise

REVISIONS

No	Date	Amendments	Initial

THIS DRAWING IS FOR THE FOLLOWING PURPOSE ONLY

TITLE
9-19 Bold Street, Liverpool
Lease Plan

Roof Plan

CLIENT
AEW UK
33 Jermyn Street
London
SW1Y 6DN

PROJECT NAME
9-19 Bold Street
Liverpool
L1 4DN

malcolm hollis
The Plaza
100 Old Hall Street
Liverpool L3 9QJ

T 0151 600 5371
F 0151 236 3028
W malcolmhollis.com

DRAWN BY	DATE
DTT	05.06.17
SCALE: Various @A3	CHECKED: TP

DRAWING NO: 58170-LP-RF-9-19
REV. NO.

Gong cha
Google Earth